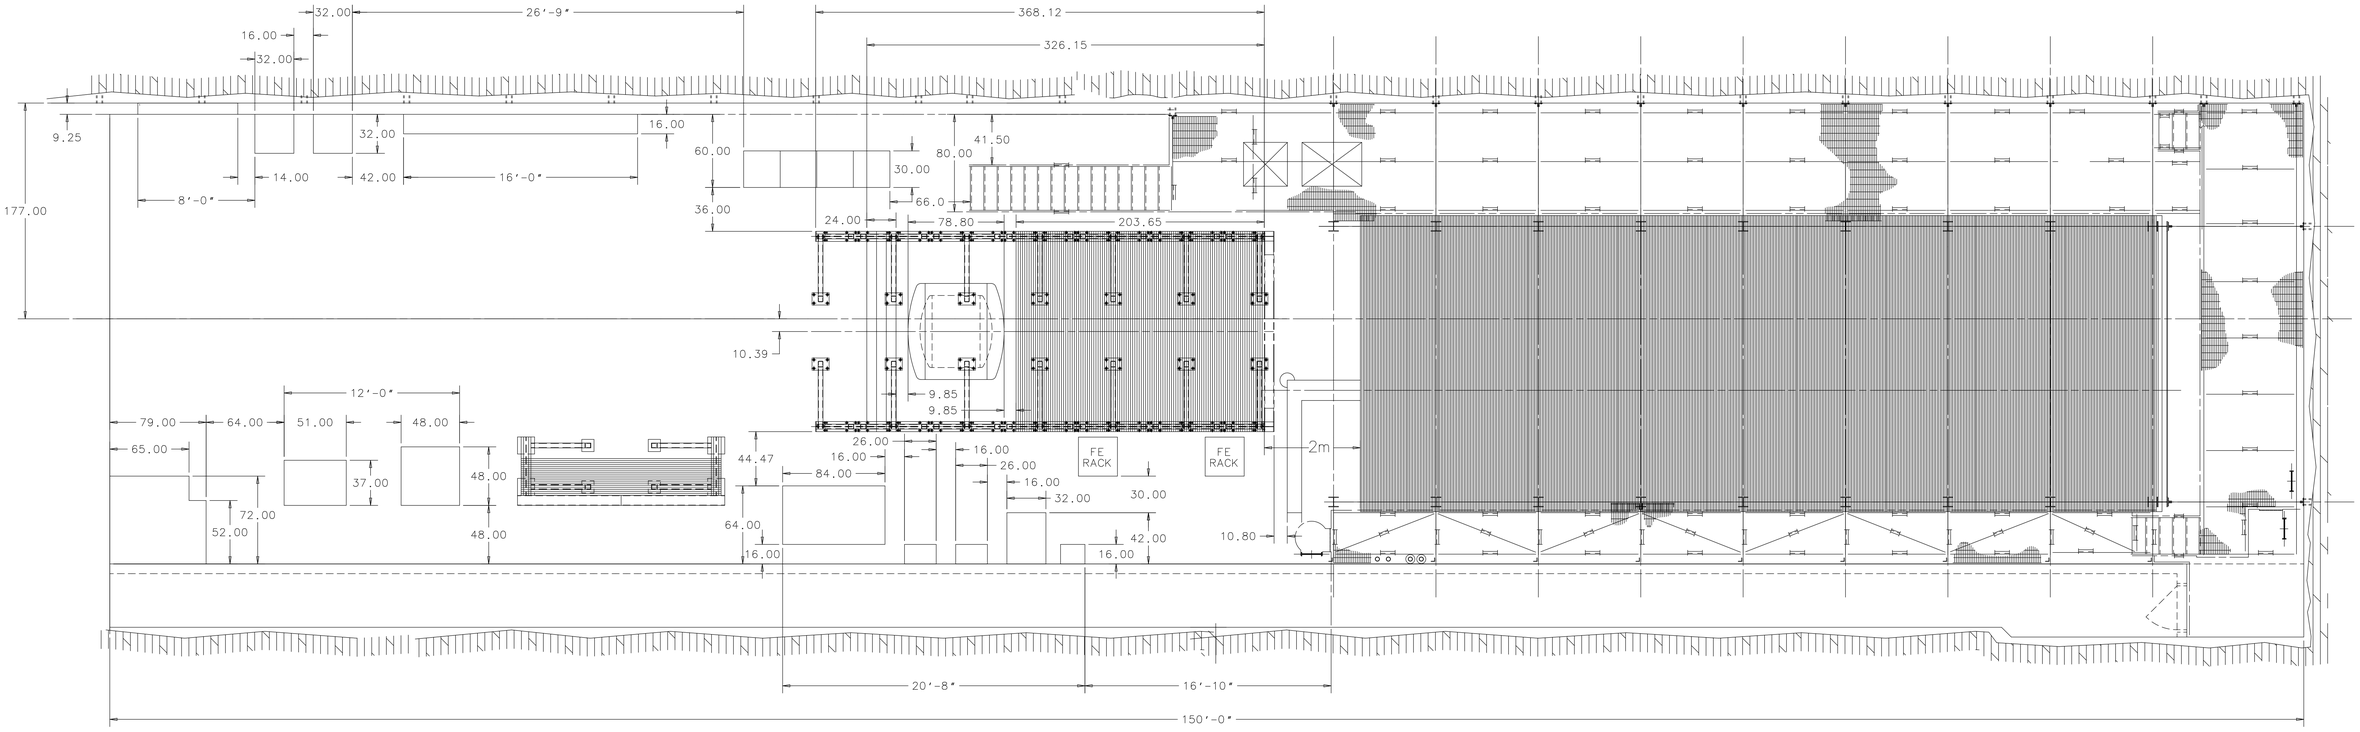

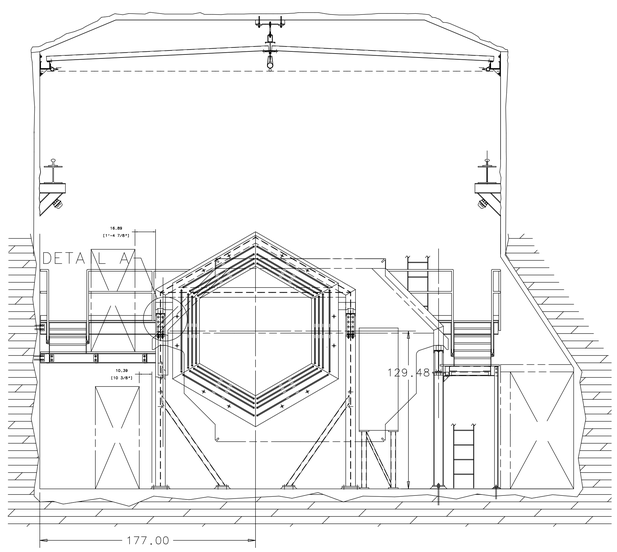

LIBRARY: MINERVA.GENERAL-PRELIM_DESIGN-AND-CONCEPTS

NAME: MINOS_TUNNEL_LAYOUT-W-MINERVA